ORIGINAL

TOWNSHIP 5 NORTH, RANGE II WEST, OF THE SEWARD MERIDIAN, ALASKA

DEPENDENT RESURVEY AND SUBDIVISION OF SECTION 6

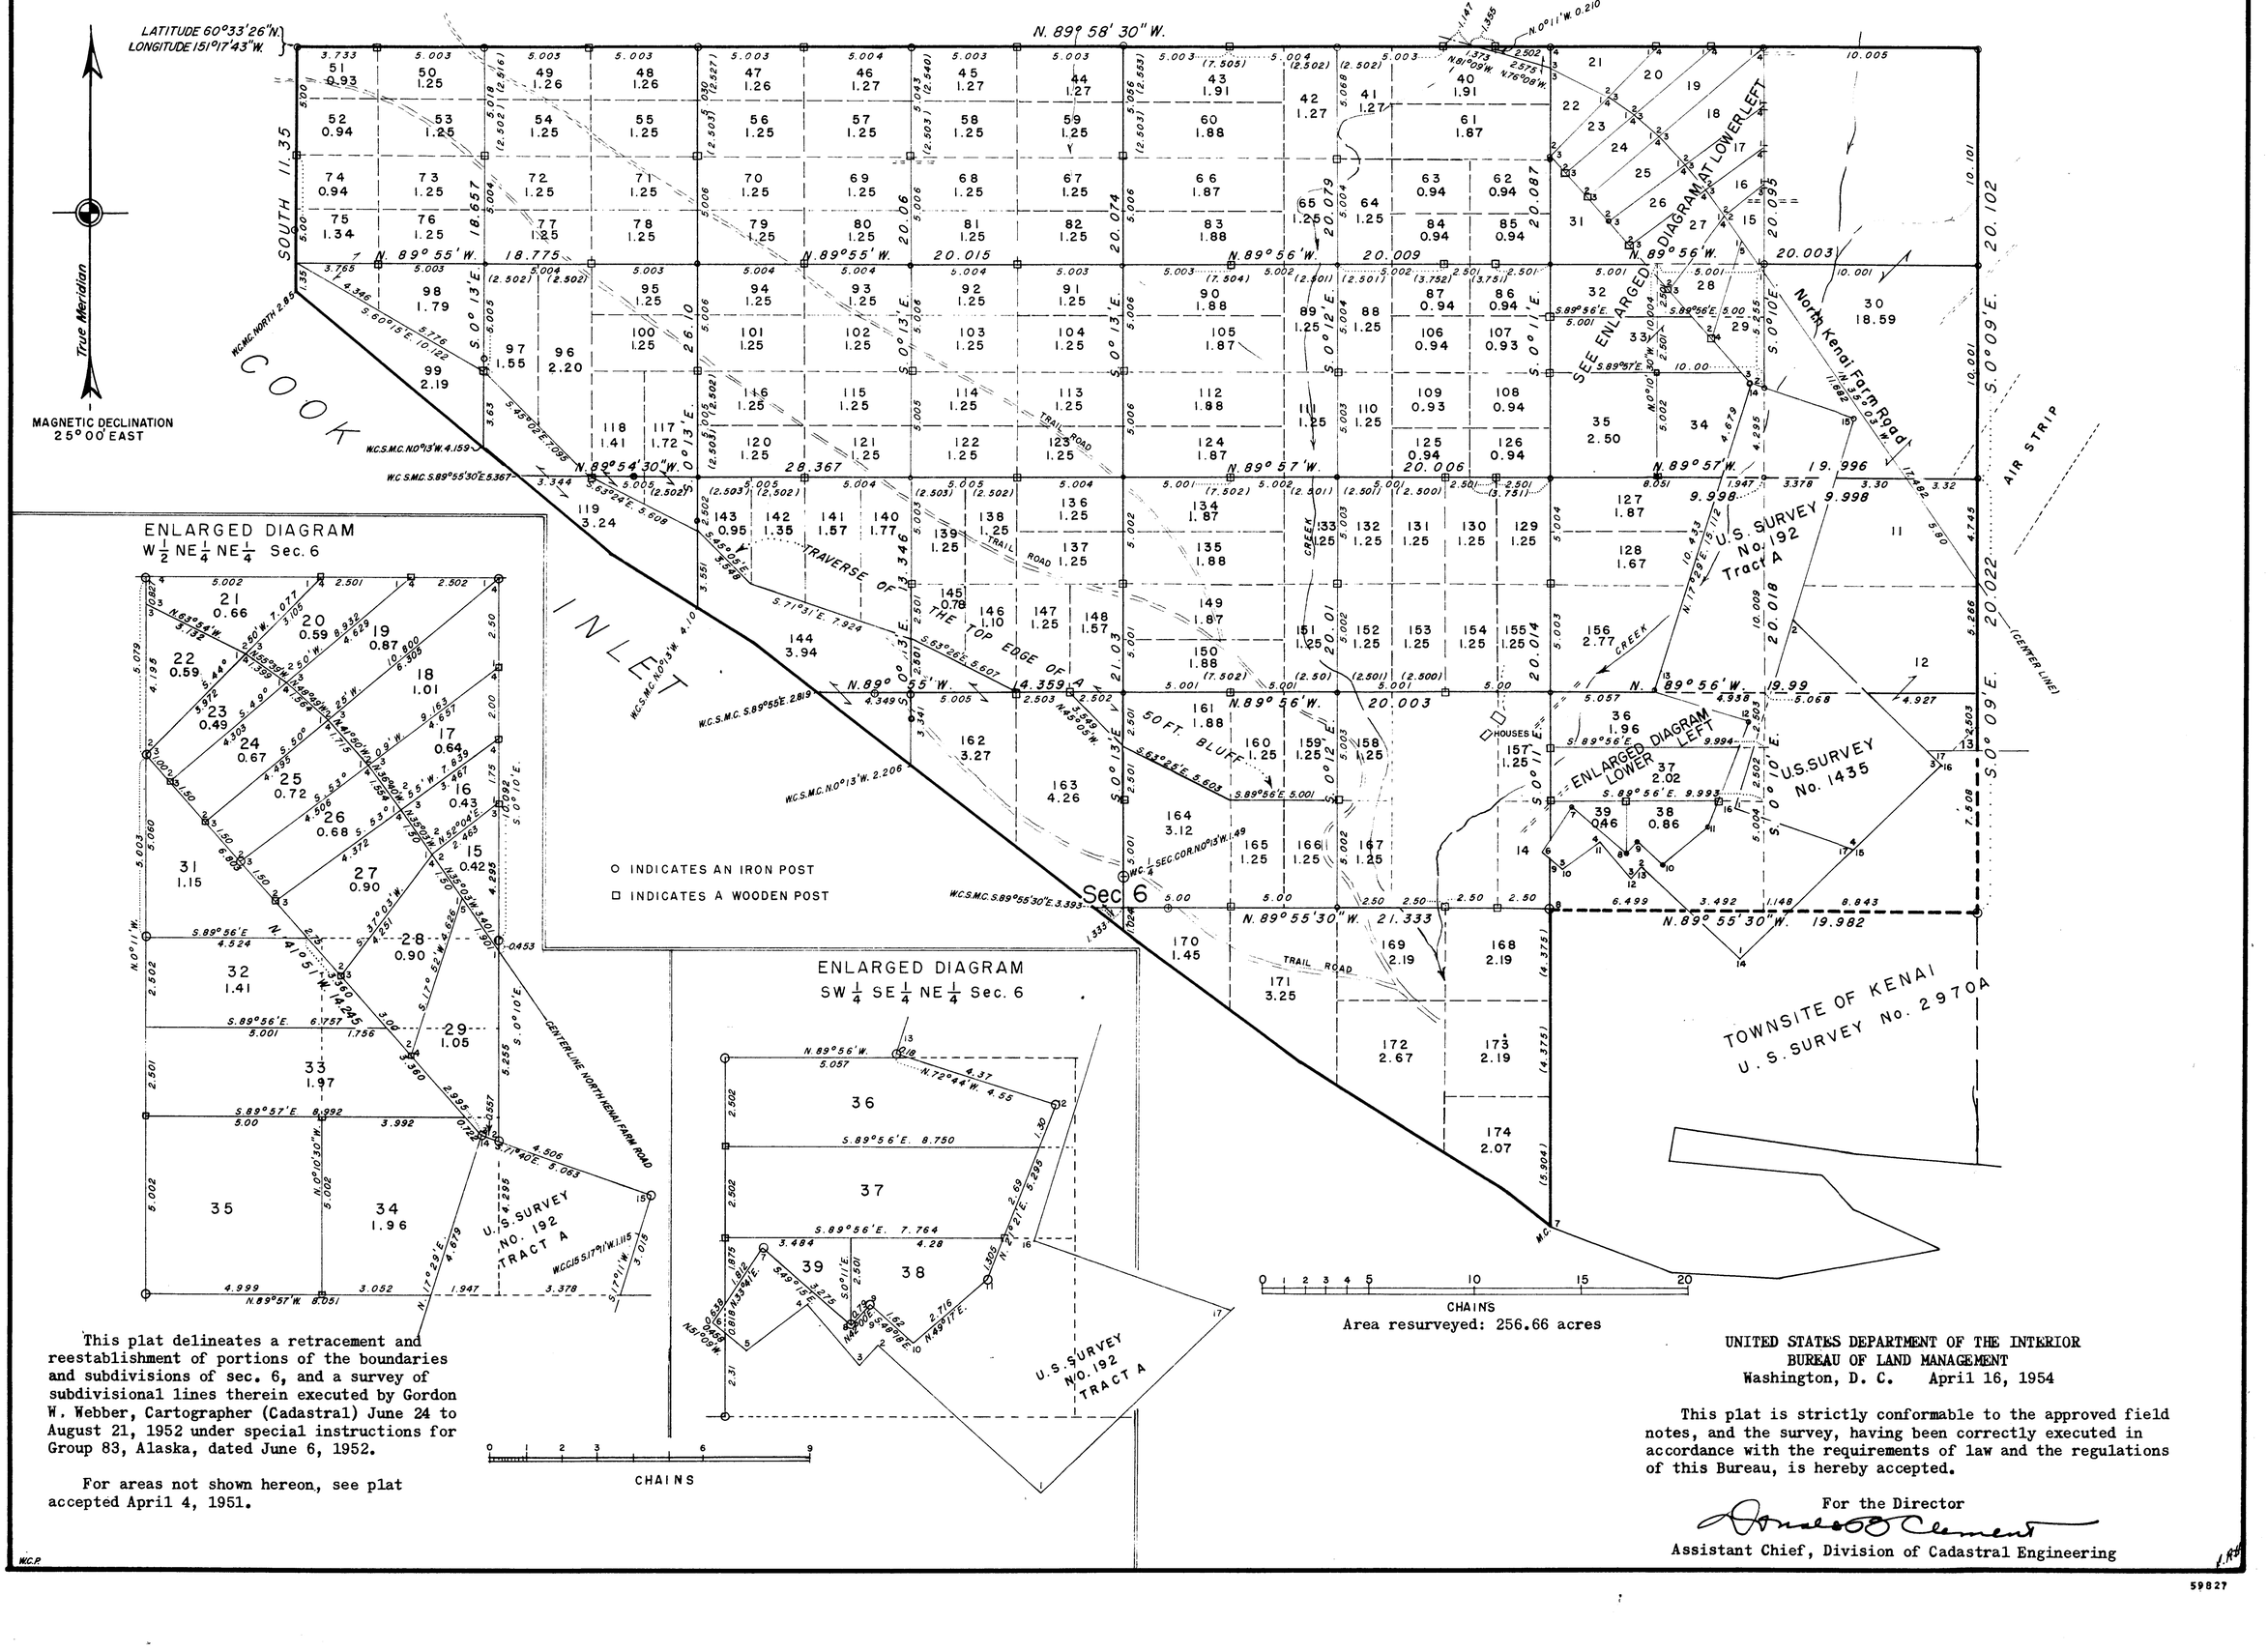

○ INDICATES AN IRON POST

□ INDICATES A WOODEN POST

Area resurveyed: 256.66 acres

This plat delineates a retracement and reestablishment of portions of the boundaries and subdivisions of sec. 6, and a survey of subdivisional lines therein executed by Gordon W. Webber, Cartographer (Cadastral) June 24 to August 21, 1952 under special instructions for Group 83, Alaska, dated June 6, 1952.

For areas not shown hereon, see plat accepted April 4, 1951.

UNITED STATES DEPARTMENT OF THE INTERIOR
BUREAU OF LAND MANAGEMENT
Washington, D. C. April 16, 1954

This plat is strictly conformable to the approved field notes, and the survey, having been correctly executed in accordance with the requirements of law and the regulations of this Bureau, is hereby accepted.

For the Director

Donald O. Clement

Assistant Chief, Division of Cadastral Engineering

W.C.P.

59827